
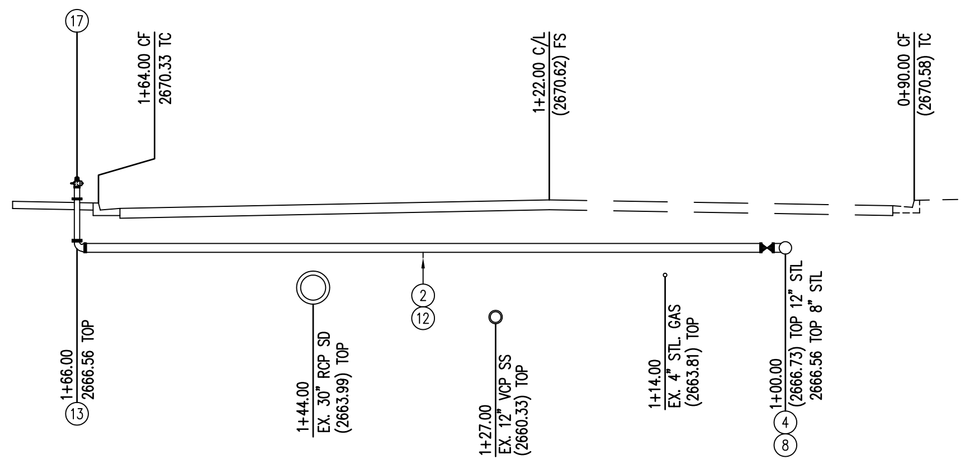



FIRE HYDRANT CONNECTION

10+64.61 GROVEHILL STREET SCALE: 1" = 10'

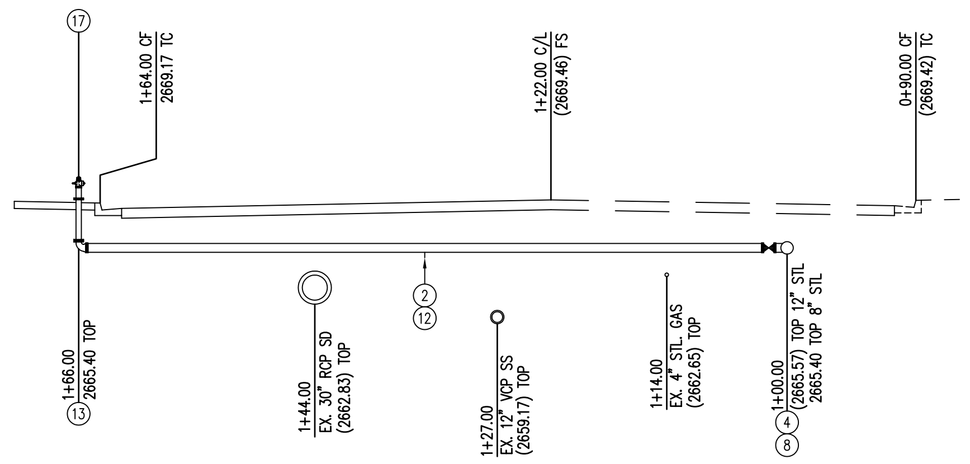


FIRE HYDRANT CONNECTION

13+54.88 GROVEHILL STREET SCALE: 1" = 10'

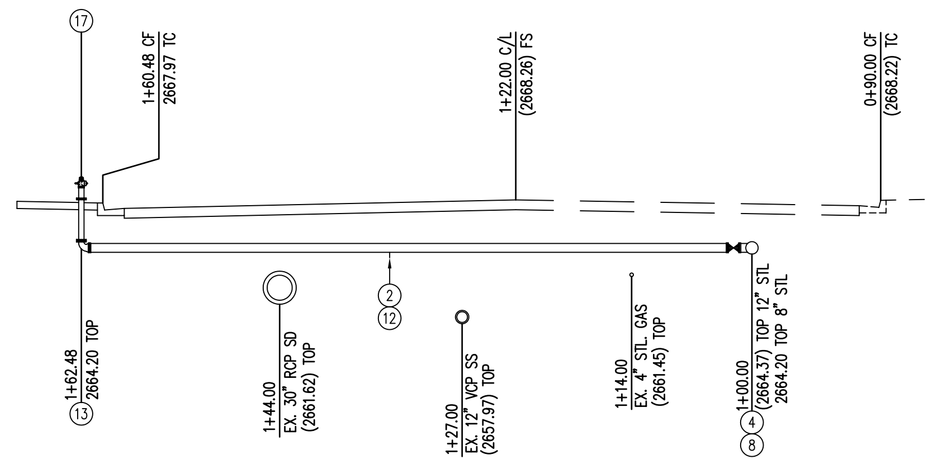

FIRE HYDRANT CONNECTION

16+55.01 GROVEHILL STREET SCALE: 1" = 10'

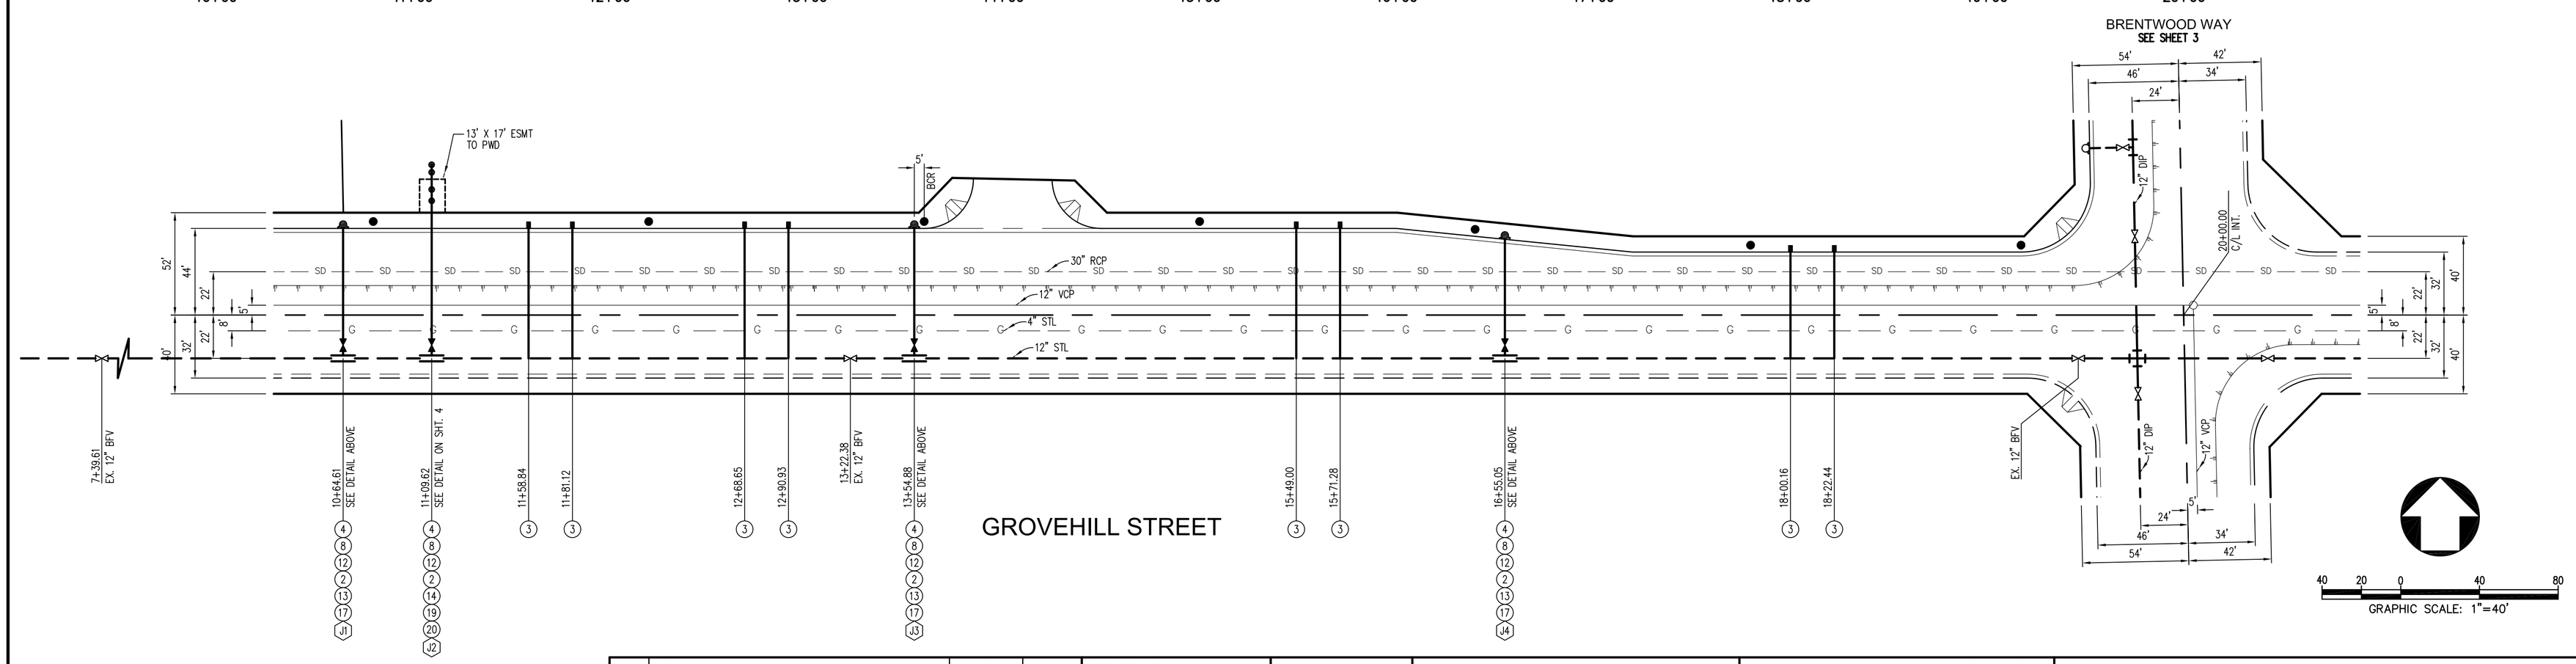

J1 - J4 UNDER DISTRICT SUPERVISION HOT TAP EX. 12" STL. AND JOIN WITH MATERIAL AS SHOWN.

NO.	REVISIONS	DATE	BY

DEVELOPER INFO
NAME, ADDRESS, PHONE

REGISTERED CIVIL ENGINEER STAMP

ENGINEERING FIRM INFORMATION
NAME, ADDRESS, PHONE, FAX, ETC.

NAME DATE

PALMDALE WATER DISTRICT

APPROVED BY:

PALMDALE WATER DISTRICT DATE

WATER SYSTEM IMPROVEMENTS

GROVEHILL STREET

FROM 10+64.61 TO 18+22.44

WSM NO. 46-87 | PM NO. 81770 | SHEET: 2 OF 5