

SCALE: HOR. 1"= 40'
VERT. 1"= 4'

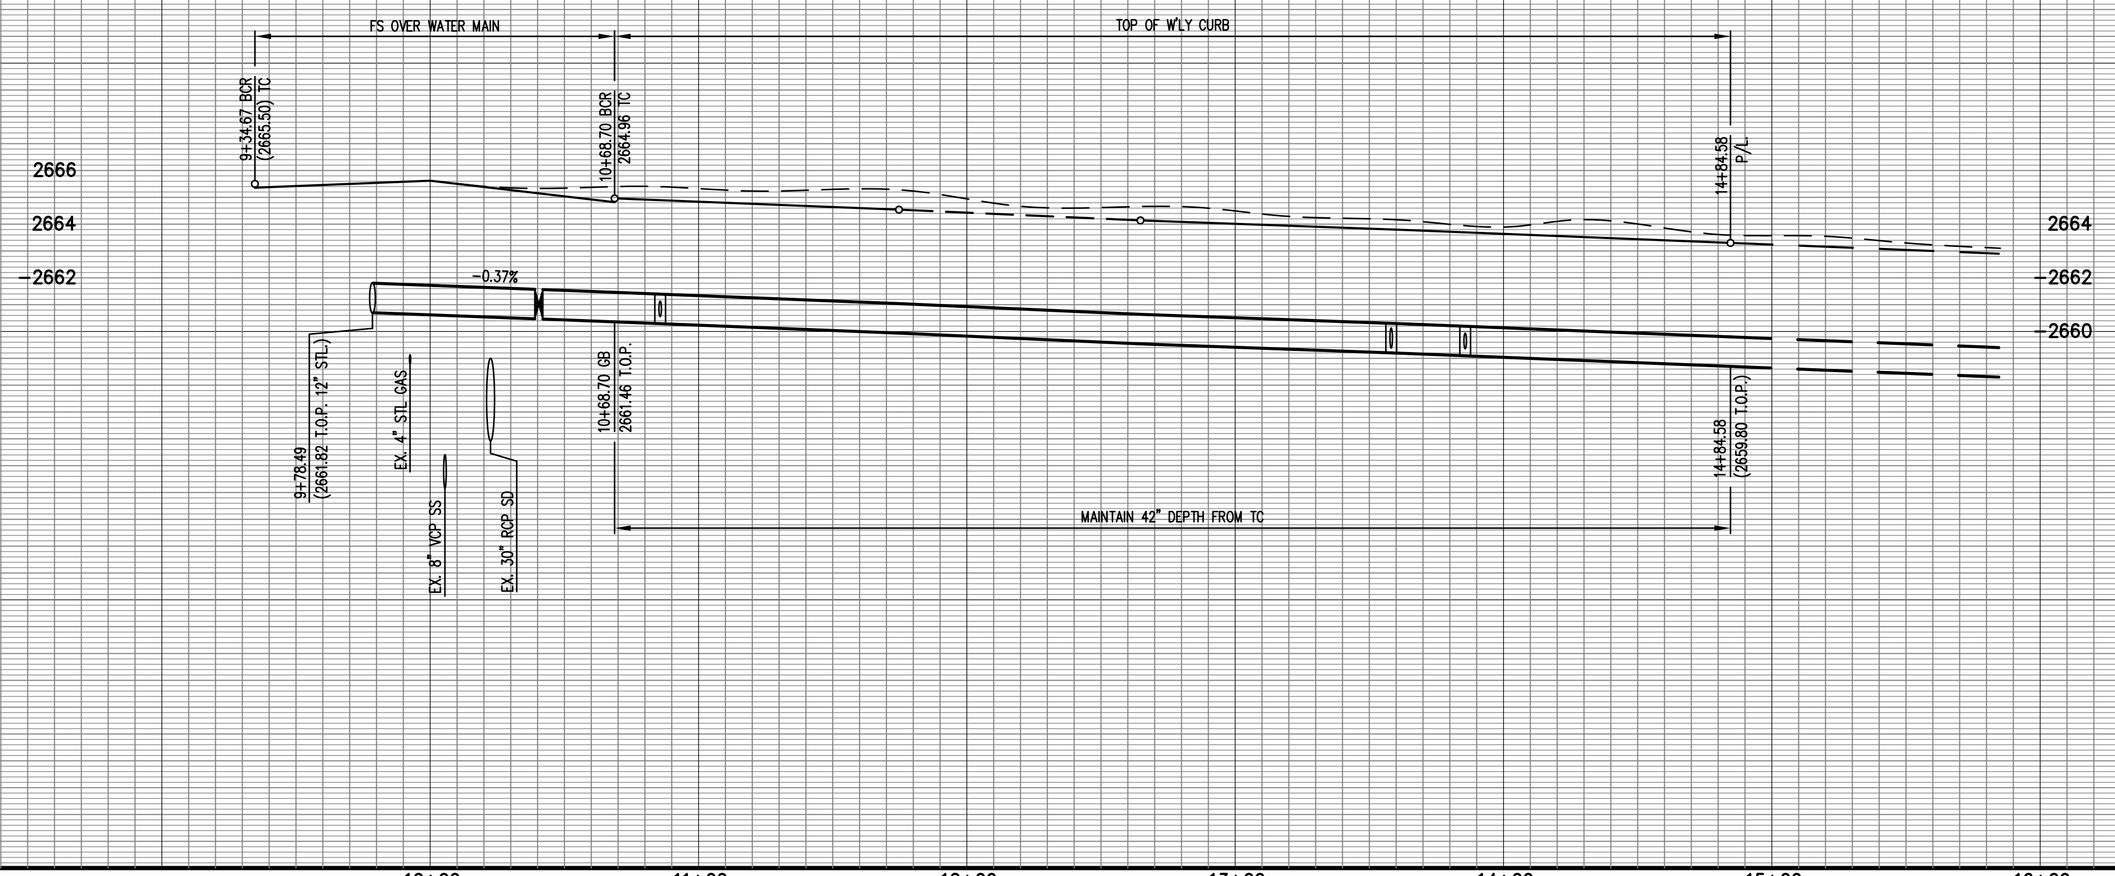

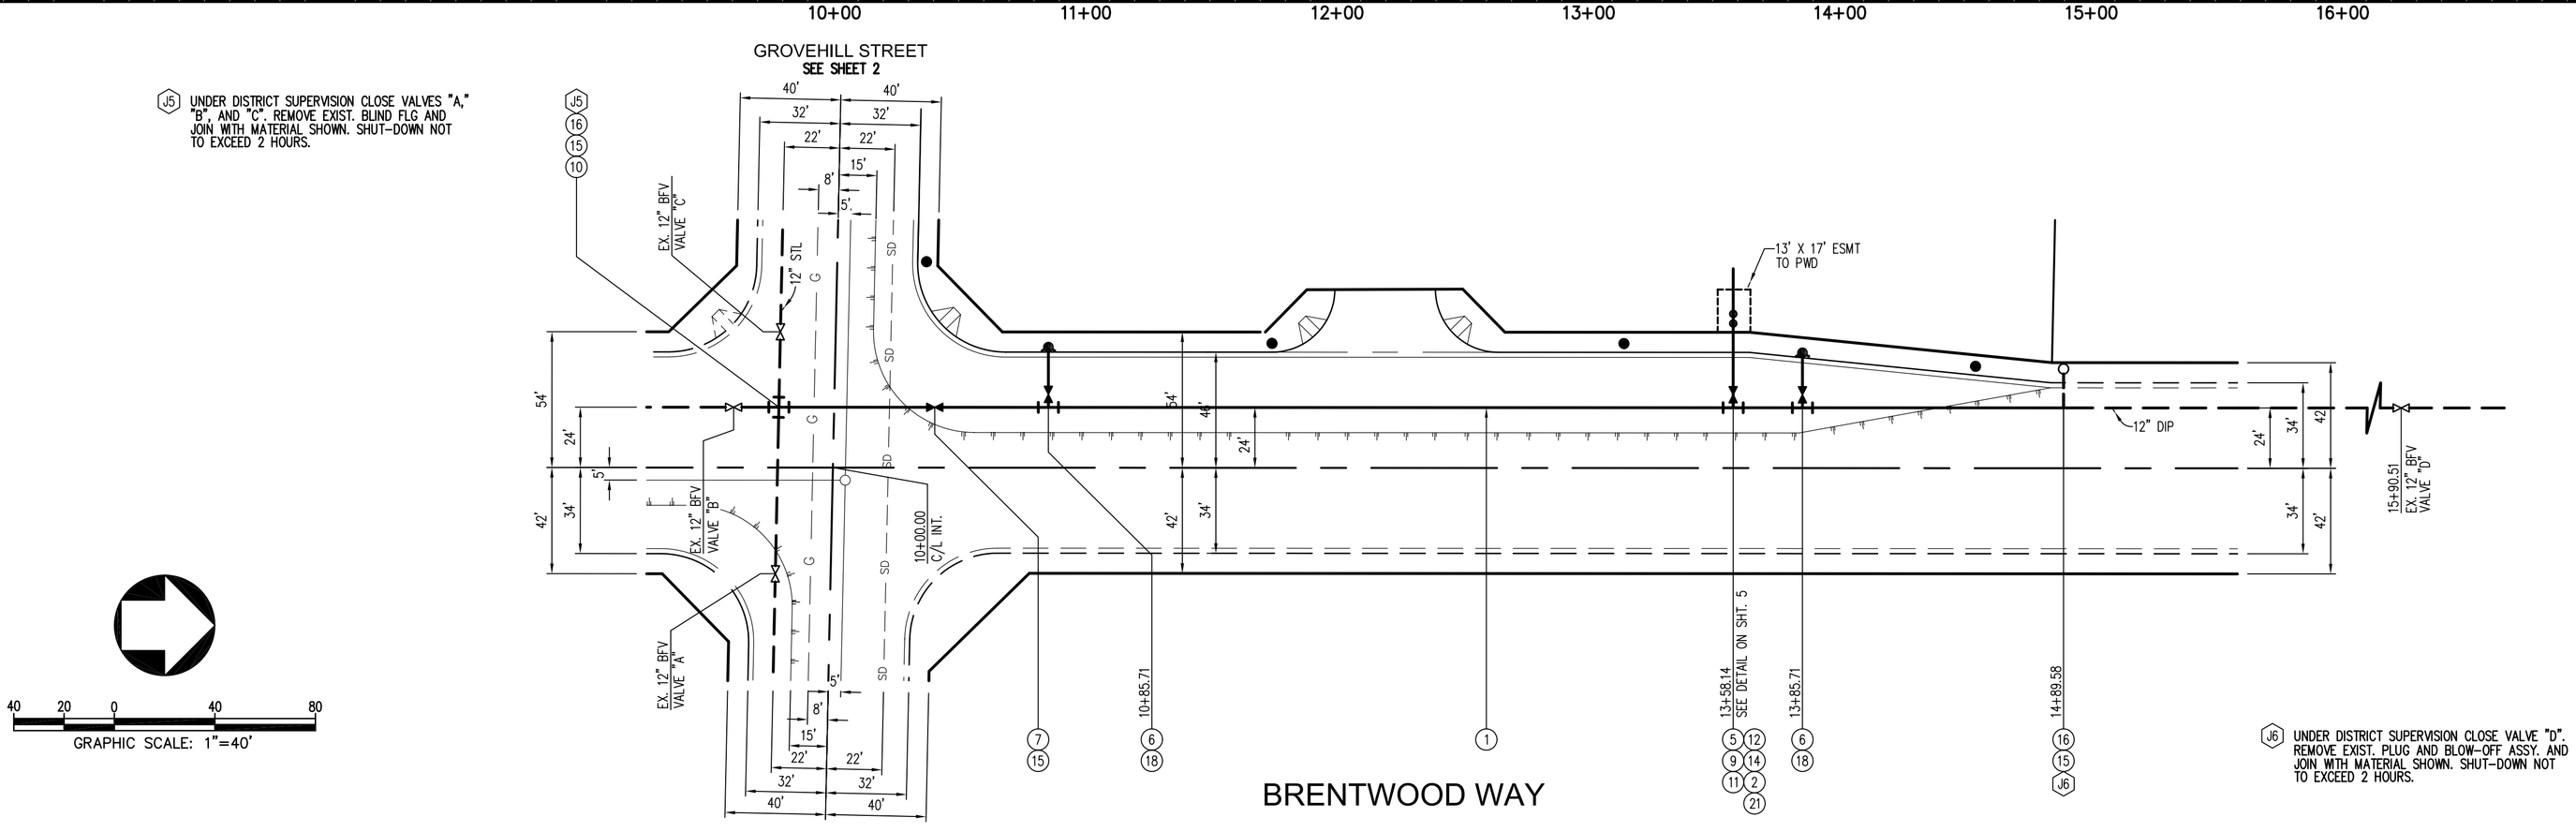

NO.	REVISIONS	DATE	BY

DEVELOPER INFO
NAME, ADDRESS, PHONE

REGISTERED CIVIL ENGINEER STAMP

ENGINEERING FIRM INFORMATION
NAME, ADDRESS, PHONE, FAX, ETC.

NAME DATE

PALMDALE WATER DISTRICT

APPROVED BY:

PALMDALE WATER DISTRICT DATE

WATER SYSTEM IMPROVEMENTS

BRENTWOOD WAY

FROM 9+78.49 TO 14+84.58

WSM NO. 46-87 | PM NO. 81770 | SHEET: 3 OF 5