
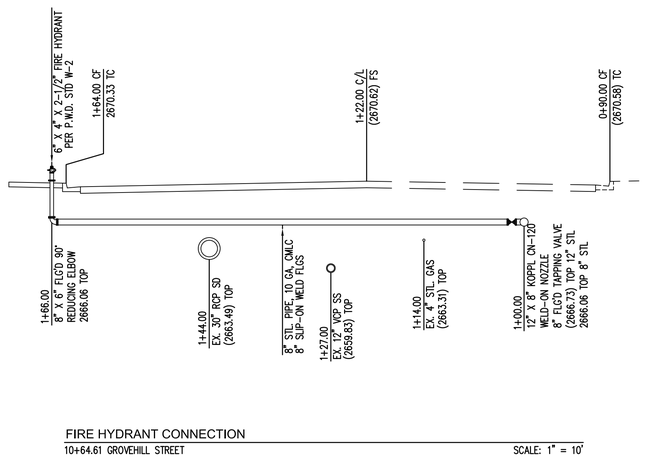



FIRE HYDRANT CONNECTION

10+64.61 GROVEHILL STREET SCALE: 1" = 10'

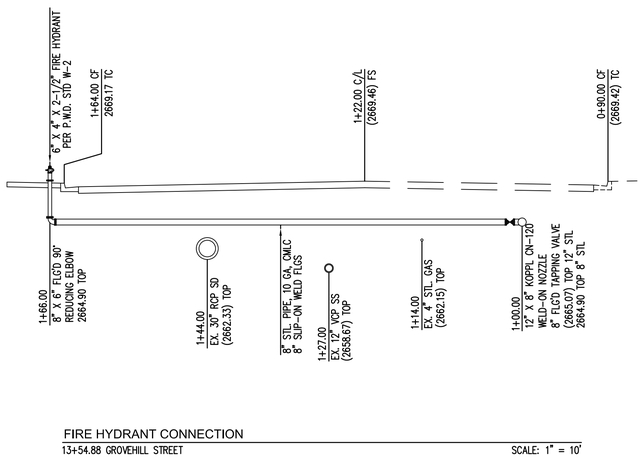


FIRE HYDRANT CONNECTION

13+54.88 GROVEHILL STREET SCALE: 1" = 10'

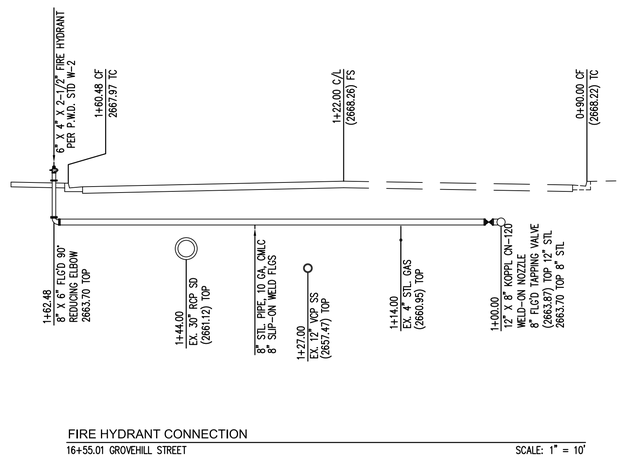

FIRE HYDRANT CONNECTION

16+55.01 GROVEHILL STREET SCALE: 1" = 10'

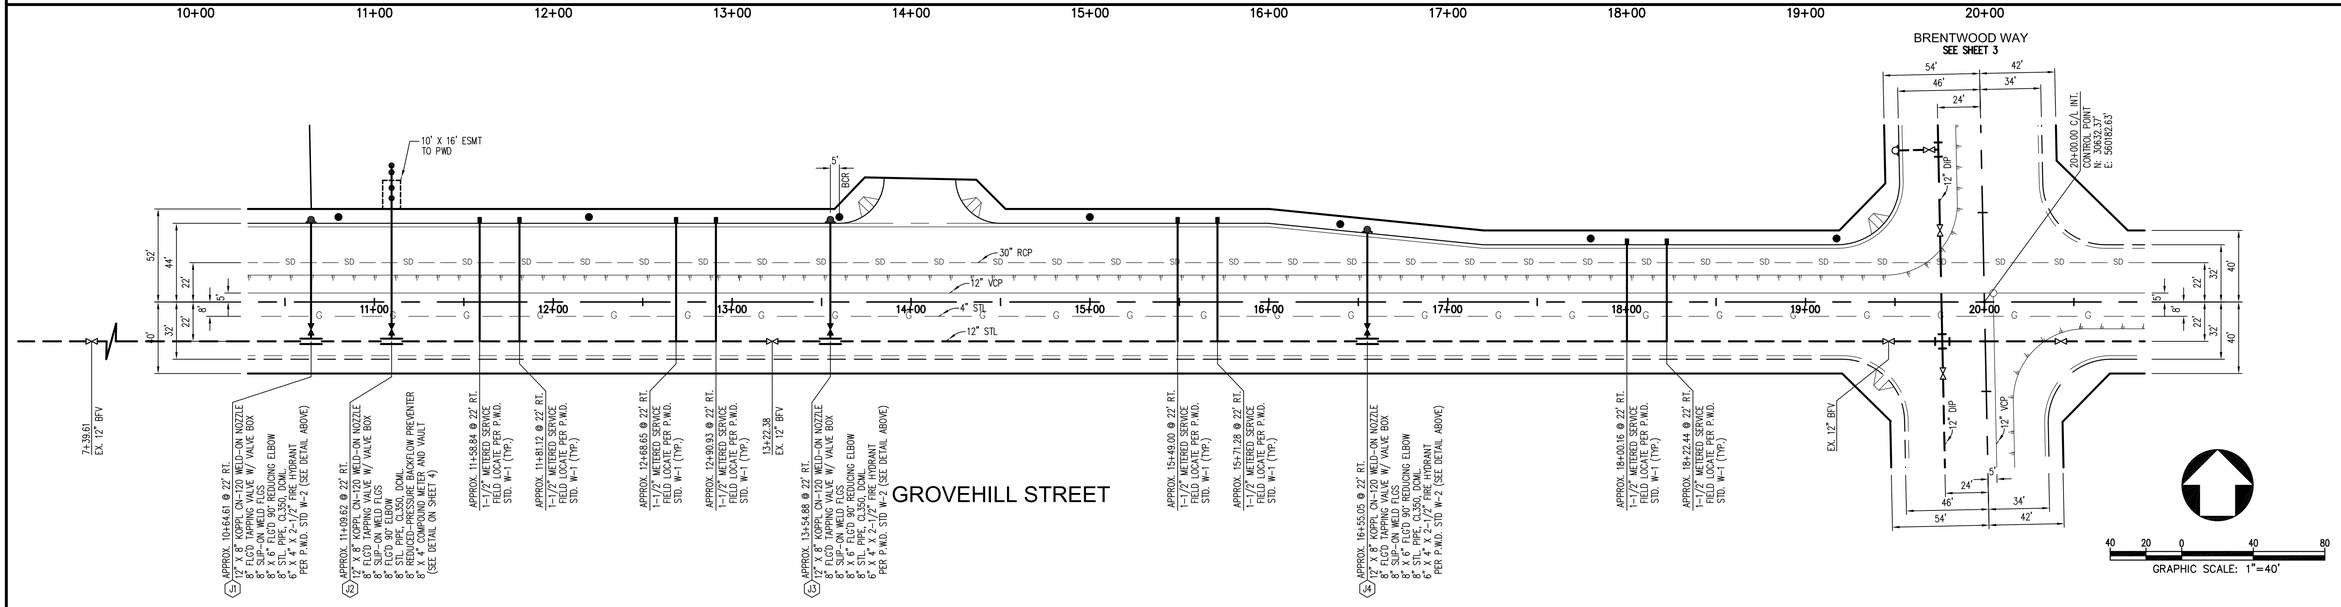

(J1) - (J4) UNDER DISTRICT SUPERVISION HOT TAP EX. 12" STL. AND JOIN WITH MATERIAL AS SHOWN.

	RECORD RCE		REVISIONS BLOCK	PWD	
NO.	BY	DATE	REVISION DESCRIPTION	APPR.	DATE
△					

DEVELOPER INFO
NAME, ADDRESS, PHONE

REGISTERED CIVIL ENGINEER STAMP

ENGINEERING FIRM INFORMATION
NAME, ADDRESS, PHONE, FAX, ETC.

NAME DATE

PALMDALE WATER DISTRICT

APPROVED BY:

PALMDALE WATER DISTRICT DATE

WATER SYSTEM IMPROVEMENTS

GROVEHILL STREET

FROM 10+64.61 TO 18+22.44

WSM NO. 46-87	PM NO. 81770	SHEET: 2 OF 5