
NOTES:


1. REDUCUED-PRESSURE PRINCIPLE DETECTOR ASSEMBLY TO BE MAINTAINED BY OWNER/DEVELOPER. BYPASS METER OWNED AND MAINTAINED BY THE DISTRICT.

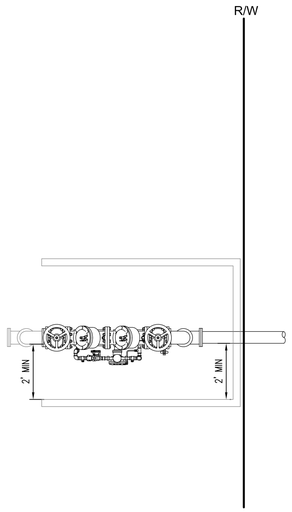

PLAN

SCALE: 1" = 5'

SCALE: 1" = 5'

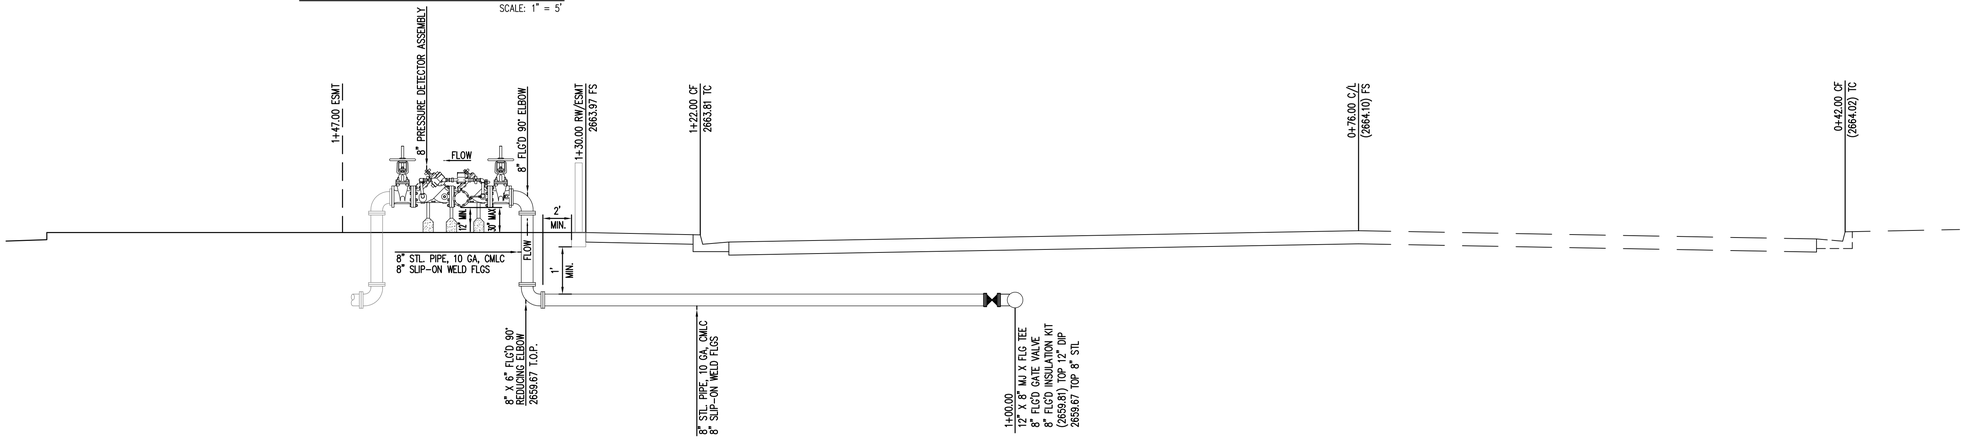

PROFILE

SCALE: 1" = 5'

REDUCED PRESSURE PRINCIPLE DETECTOR ASSEMBLY

	RECORD RCE		REVISIONS BLOCK	PWD	
NO.	BY	DATE	REVISION DESCRIPTION	APPR.	DATE
△					

DEVELOPER INFO
NAME, ADDRESS, PHONE

REGISTERED CIVIL ENGINEER STAMP

ENGINEERING FIRM INFORMATION
NAME, ADDRESS, PHONE, FAX, ETC.

NAME DATE

PALMDALE WATER DISTRICT

APPROVED BY:

PALMDALE WATER DISTRICT DATE

WATER SYSTEM IMPROVEMENTS

RPDA DETAIL
BRENTWOOD WAY
@ 13+58.14

WSM NO. 46-87	PM NO. 81770	SHEET: 5 OF 5