

SCALE: HOR. 1"= 40'
VERT. 1"= 4'

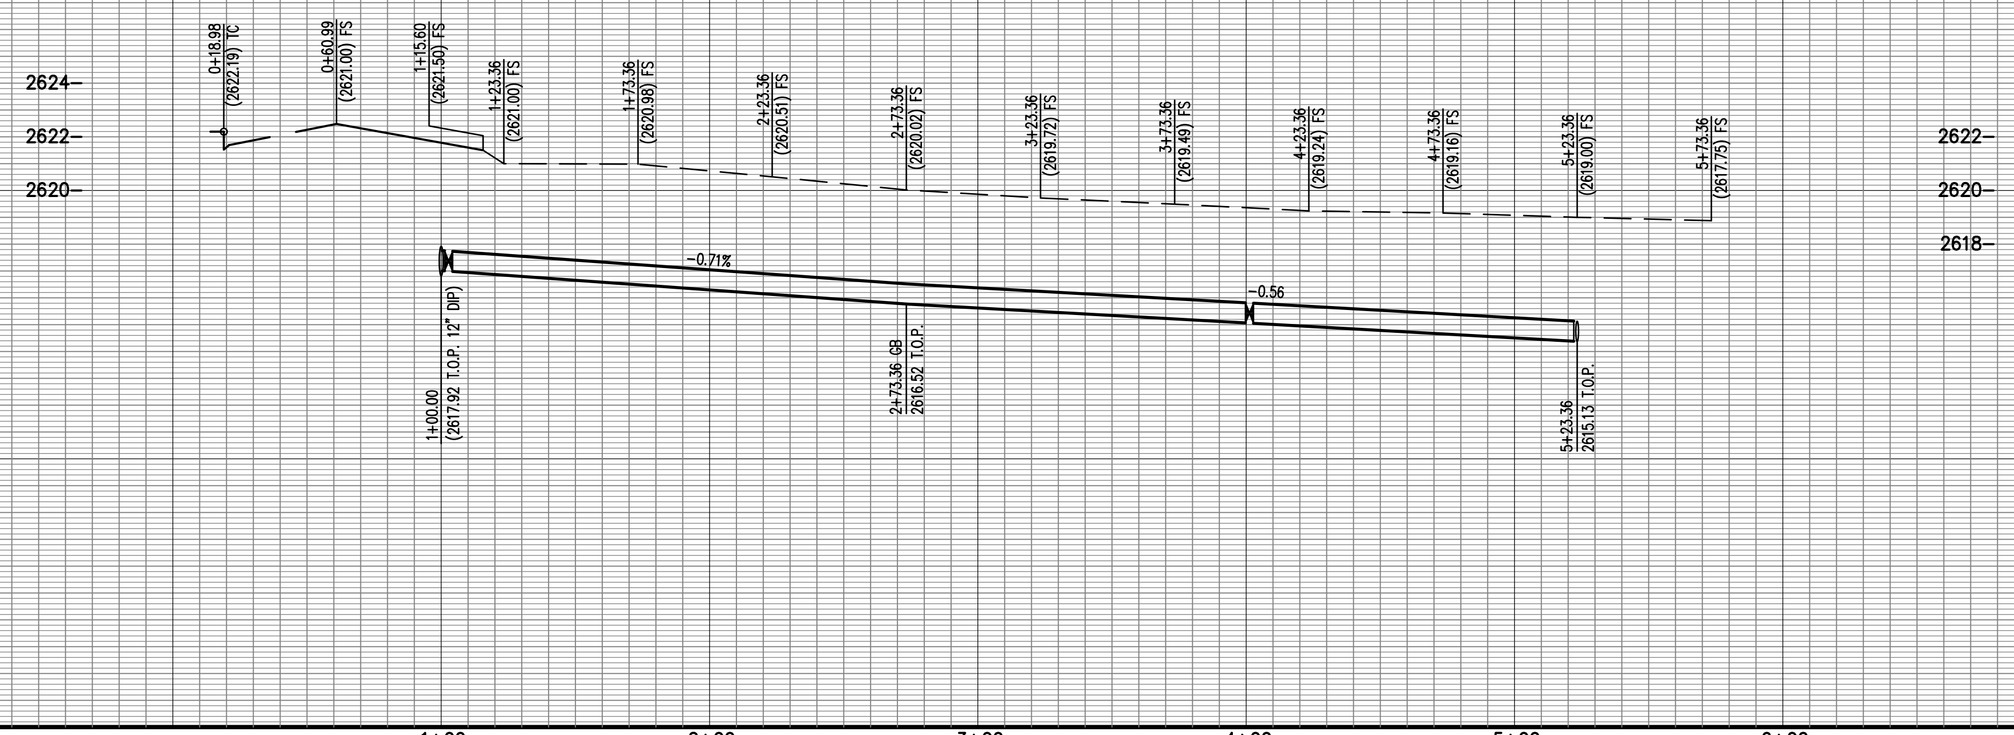

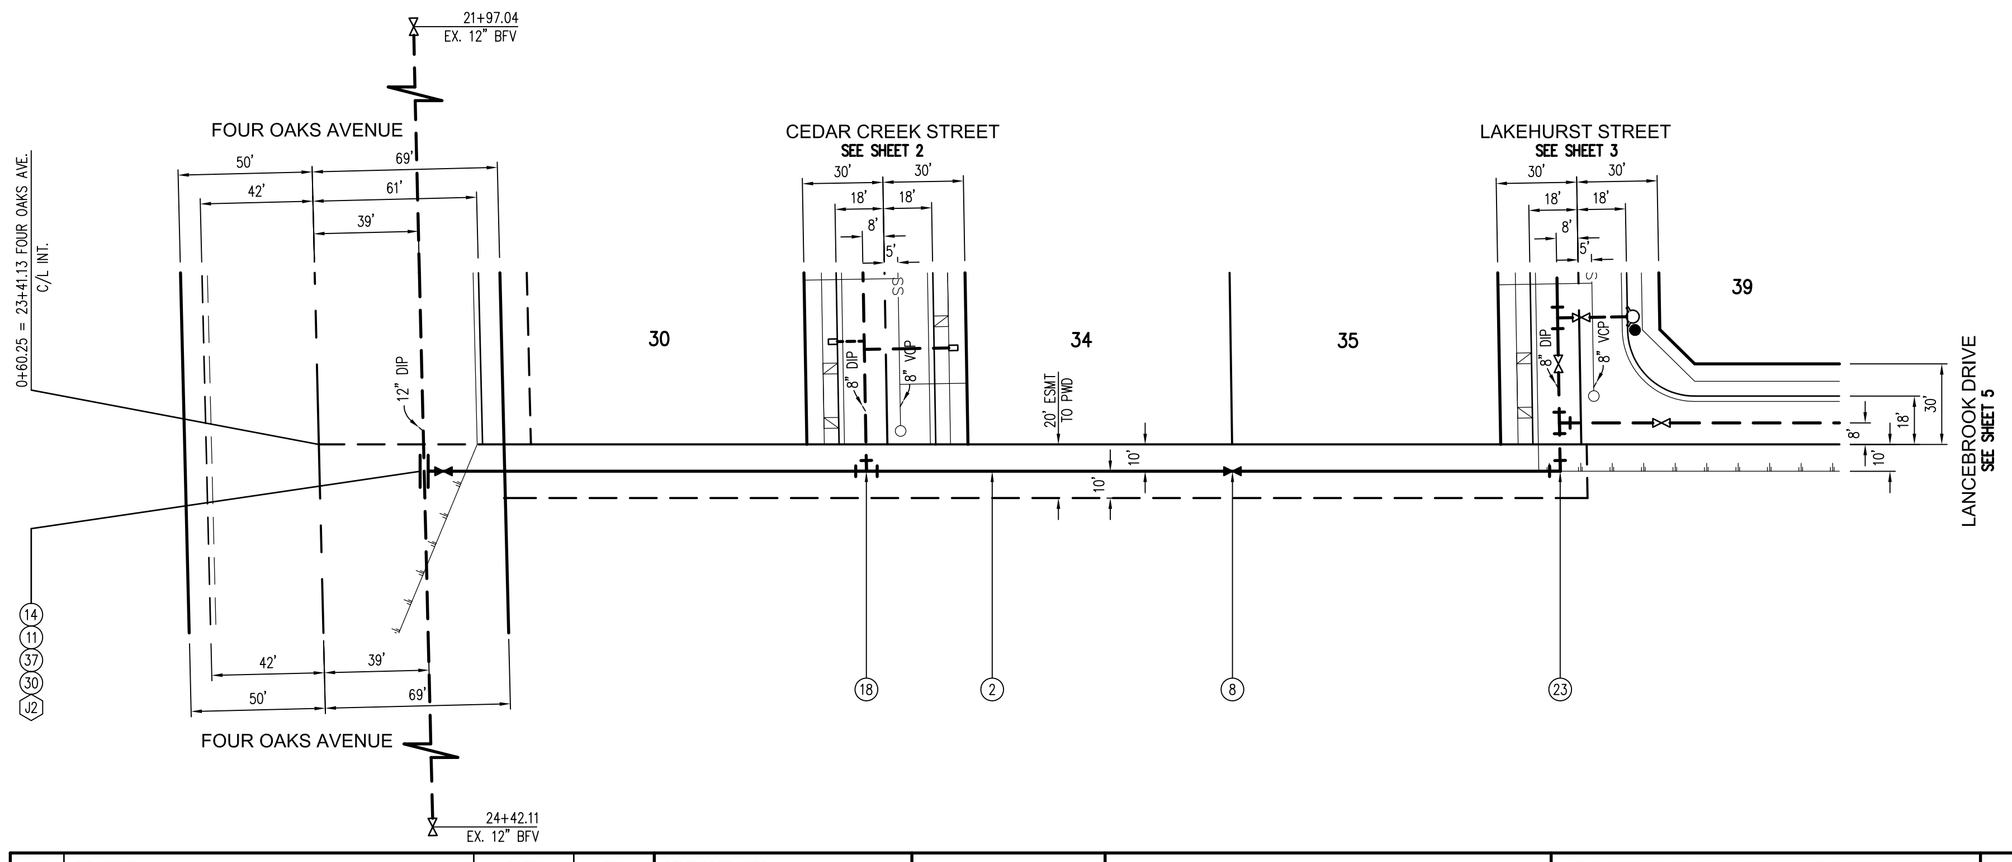

J2 UNDER DISTRICT SUPERVISION HOT TAP AND JOIN EX. 12" DIP WITH MATERIAL SHOWN.

40 20 0 40 80
GRAPHIC SCALE: 1"=40'

NO.	REVISIONS	DATE	BY

DEVELOPER INFO
NAME, ADDRESS, PHONE

REGISTERED CIVIL ENGINEER STAMP

ENGINEERING FIRM INFORMATION
NAME, ADDRESS, PHONE, FAX, ETC.

NAME DATE

PALMDALE WATER DISTRICT

APPROVED BY:

PALMDALE WATER DISTRICT DATE

WATER SYSTEM IMPROVEMENTS

EASEMENT

FROM 1+00.00 TO 5+23.36

WSM NO. 46-87 | TRACT 61770 | SHEET: 4 OF 10